
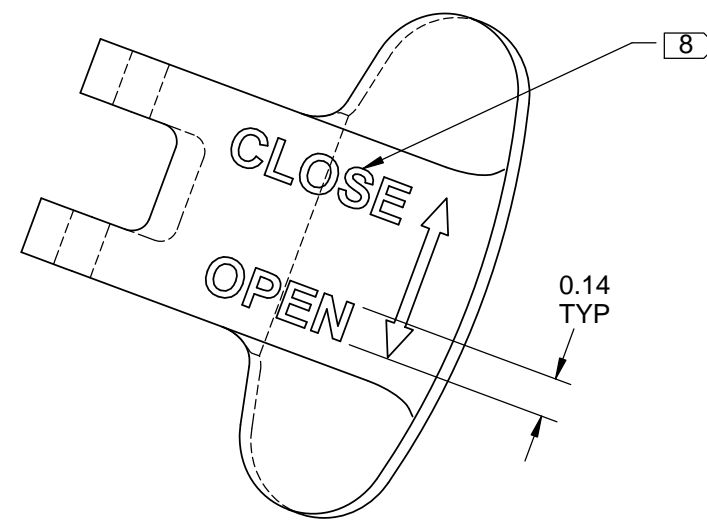


ITEM NO.	QTY. -041	PART NUMBER	DESCRIPTION
1	X	D4722-041	FUEL CAP HINGE ASSEMBLY
2	1	D4722-1	FLOATING HINGE
3	1	D4722-3	FIXED HINGE
4	1	MS20392-1R27	PIN
5	1	MS24665-151	COTTER PIN
6	1	NAS1149DN832J	WASHER

**D4722-041 FUEL CAP HINGE ASSEMBLY**

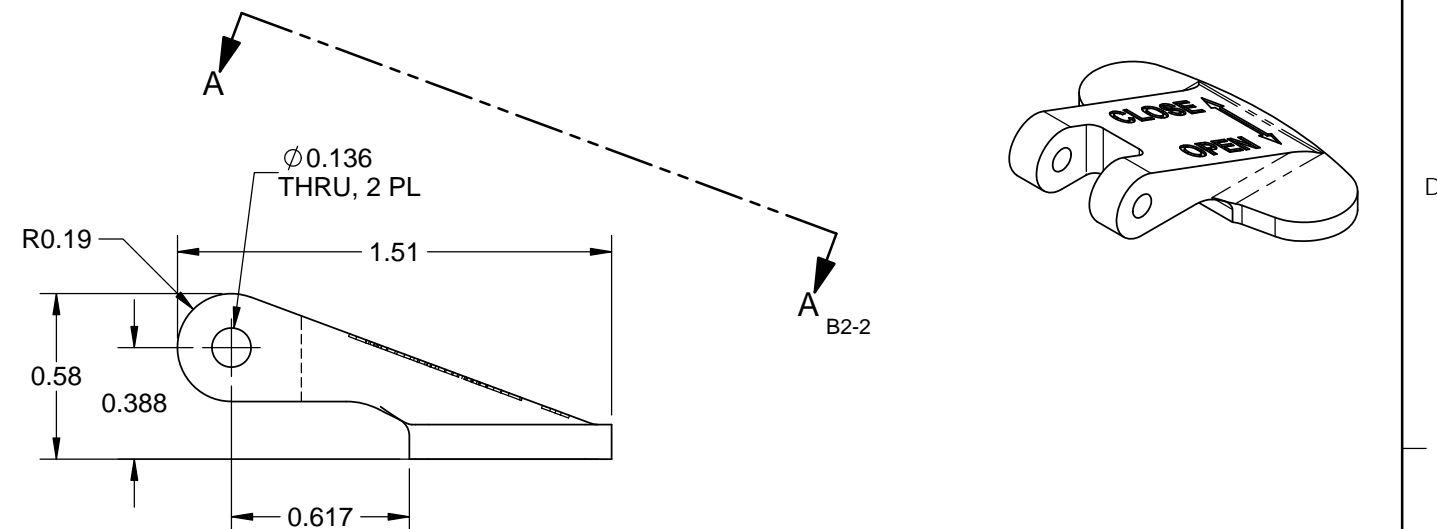


NOTES:  
1) MATERIAL: N/A  
2) FINISH: N/A  
3) TOLERANCES: PER DART QSI 018 UNLESS OTHERWISE NOTED  
4) UNITS: INCHES UNLESS OTHERWISE NOTED  
5) BREAK SHARP EDGES: 0.005 TO 0.010 MAX  
6) IDENTIFICATION: IDENTIFY PER QSI 044 6.1  
7) WEIGHT: 0.06 lbs

PB1	CHANGE MATERIAL TO DELRIN	<del>RF</del>	12.12.14
A	NEW ISSUE	RF	12.09.12
REV.	DESCRIPTION	BY	DATE
DESIGN	RF	DART AEROSPACE USA, INC. KENT, WA	
DRAWN	RF		
CHECKED	<del>RF</del>	DRAWING NO.	REV. PB1
MFG. APPR.	<del>RF</del>	D4722	SHEET 1 OF 3
APPROVED	<del>RF</del>	TITLE	SCALE
DE APPR.		FUEL CAP HINGE	NTS
DATE	12.12.14	COPYRIGHT © 2012 BY DART AEROSPACE USA, INC. <small>THIS DOCUMENT IS PRIVATE AND CONFIDENTIAL AND IS SUPPLIED ON THE EXPRESS CONDITION THAT IT IS NOT TO BE USED FOR ANY PURPOSE OR COPIED OR COMMUNICATED TO ANY OTHER PERSON WITHOUT WRITTEN PERMISSION FROM DART AEROSPACE USA, INC.</small>	



## D4722-1 FLOATING HINGE



DESIGN	RF	<b>DART AEROSPACE USA, INC.</b> KENT, WA	
DRAWN	RF		
CHECKED		DRAWING NO.	REV. PB1
MFG. APPR.		<b>D4722</b>	SHEET 2 OF 3
APPROVED		TITLE	SCALE
DE APPR.		<b>FUEL CAP HINGE</b>	NTS
DATE	<b>12.12.14</b>	<b>COPYRIGHT © 2012 BY DART AEROSPACE USA, INC.</b> THIS DOCUMENT IS PRIVATE AND CONFIDENTIAL AND IS SUPPLIED ON THE EXPRESS CONDITION THAT IT IS NOT TO BE USED FOR ANY PURPOSE OR COPIED OR COMMUNICATED TO ANY OTHER PERSON WITHOUT WRITTEN PERMISSION FROM DART AEROSPACE USA, INC.	

